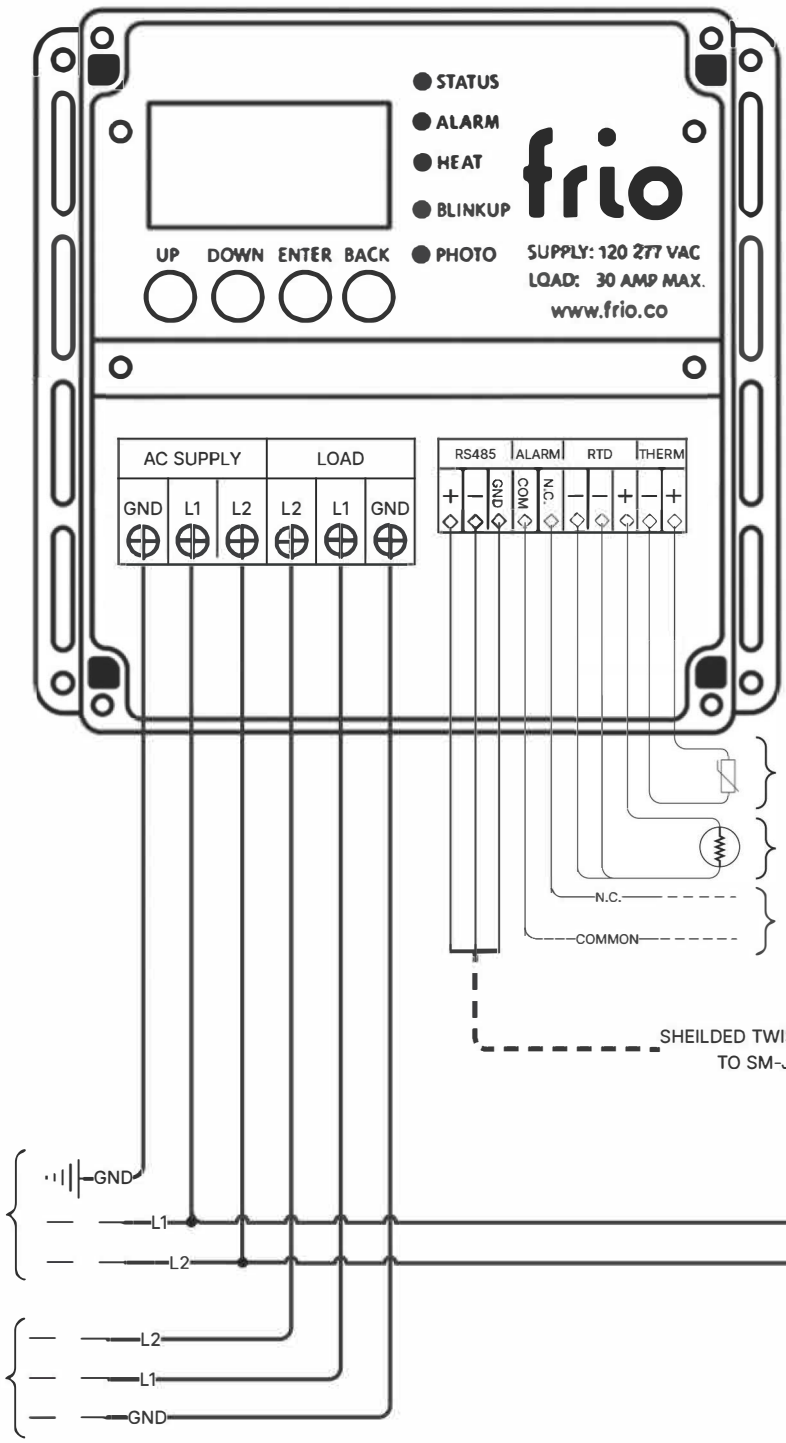

FRIO S1-A

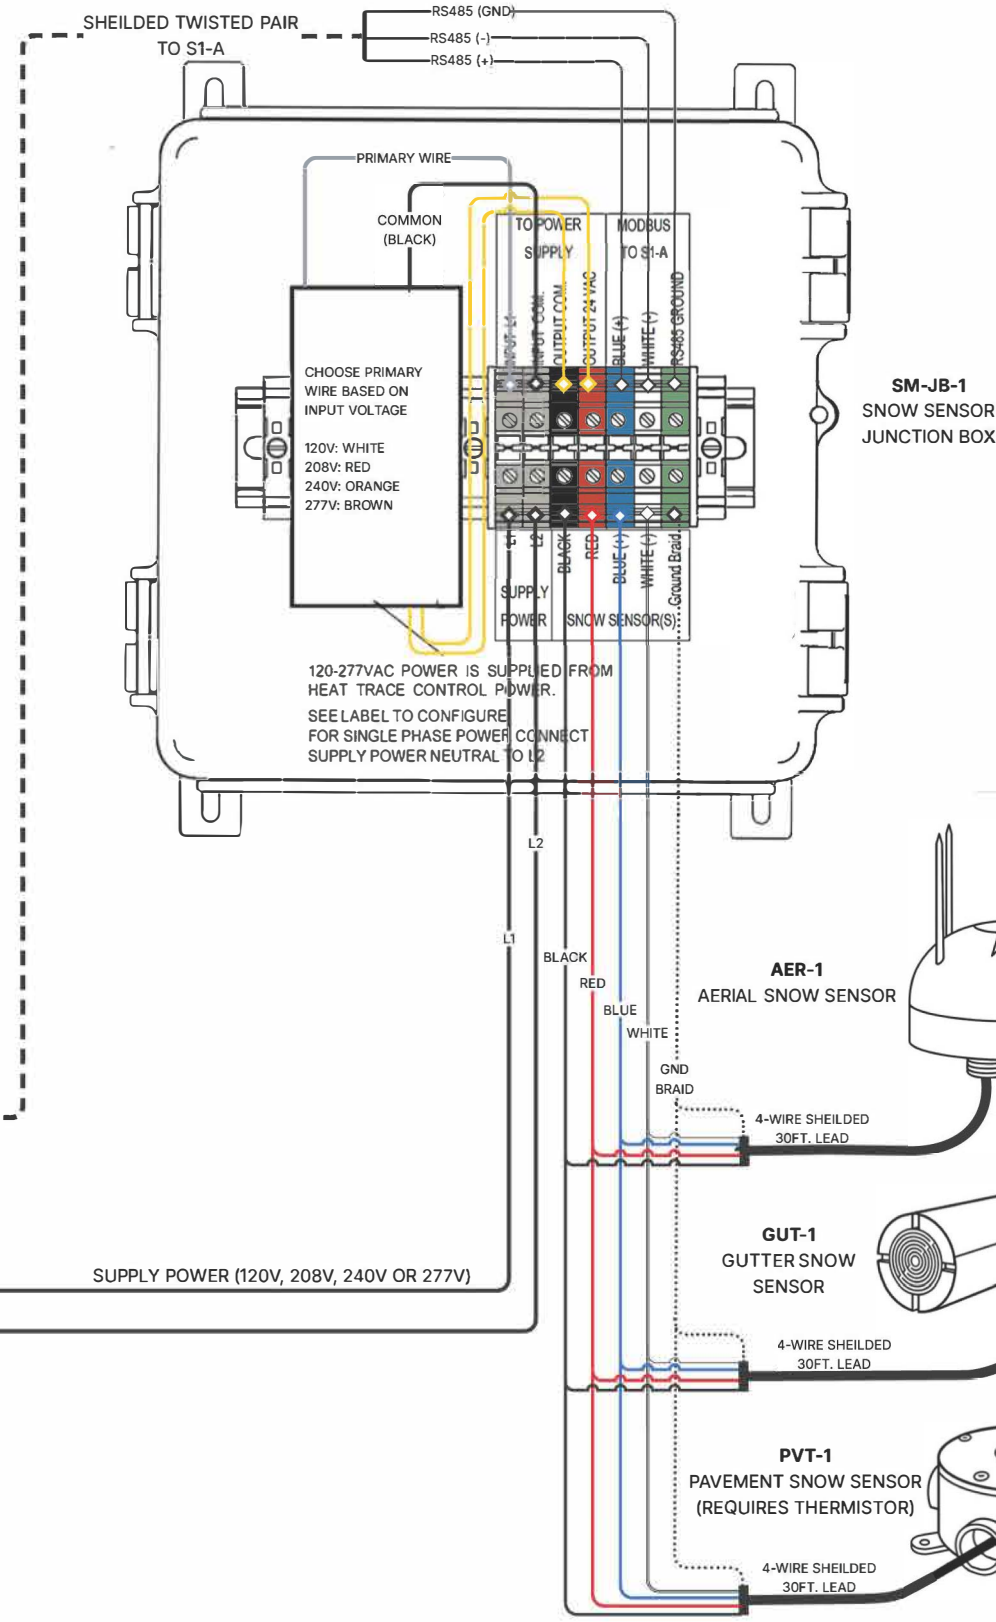

SM-JB-1
SNOW SENSOR
JUNCTION BOX

AER-1
AERIAL SNOW SENSOR

GUT-1
GUTTER SNOW
SENSOR

PVT-1
PAVEMENT SNOW SENSOR
(REQUIRES THERMISTOR)

CUSTOMER SUPPLIED POWER
120V, 208V, 240V OR 277V
DUAL POLE CONTACTOR

GND
L1
L2

SUPPLY POWER (120V, 208V, 240V OR 277V)

TO HEATER OR CONTACTOR PANEL
CONNECT GROUND TO
HEAT TRACE GROUND
SHEALTH

L2
L1
GND

PROPERTY OF
FRIO CONTROLS
BROOKLYN, NY
(332) 278-2858
info@frio.co

ONE-LINE FRIO S1-A WITH SNOW SENSORS

DRAWN BY: T. KUSTER
DATE: 8/28/25
SHEET 1 of 1

REVISION: 0. PUBLISHED

NOTES: